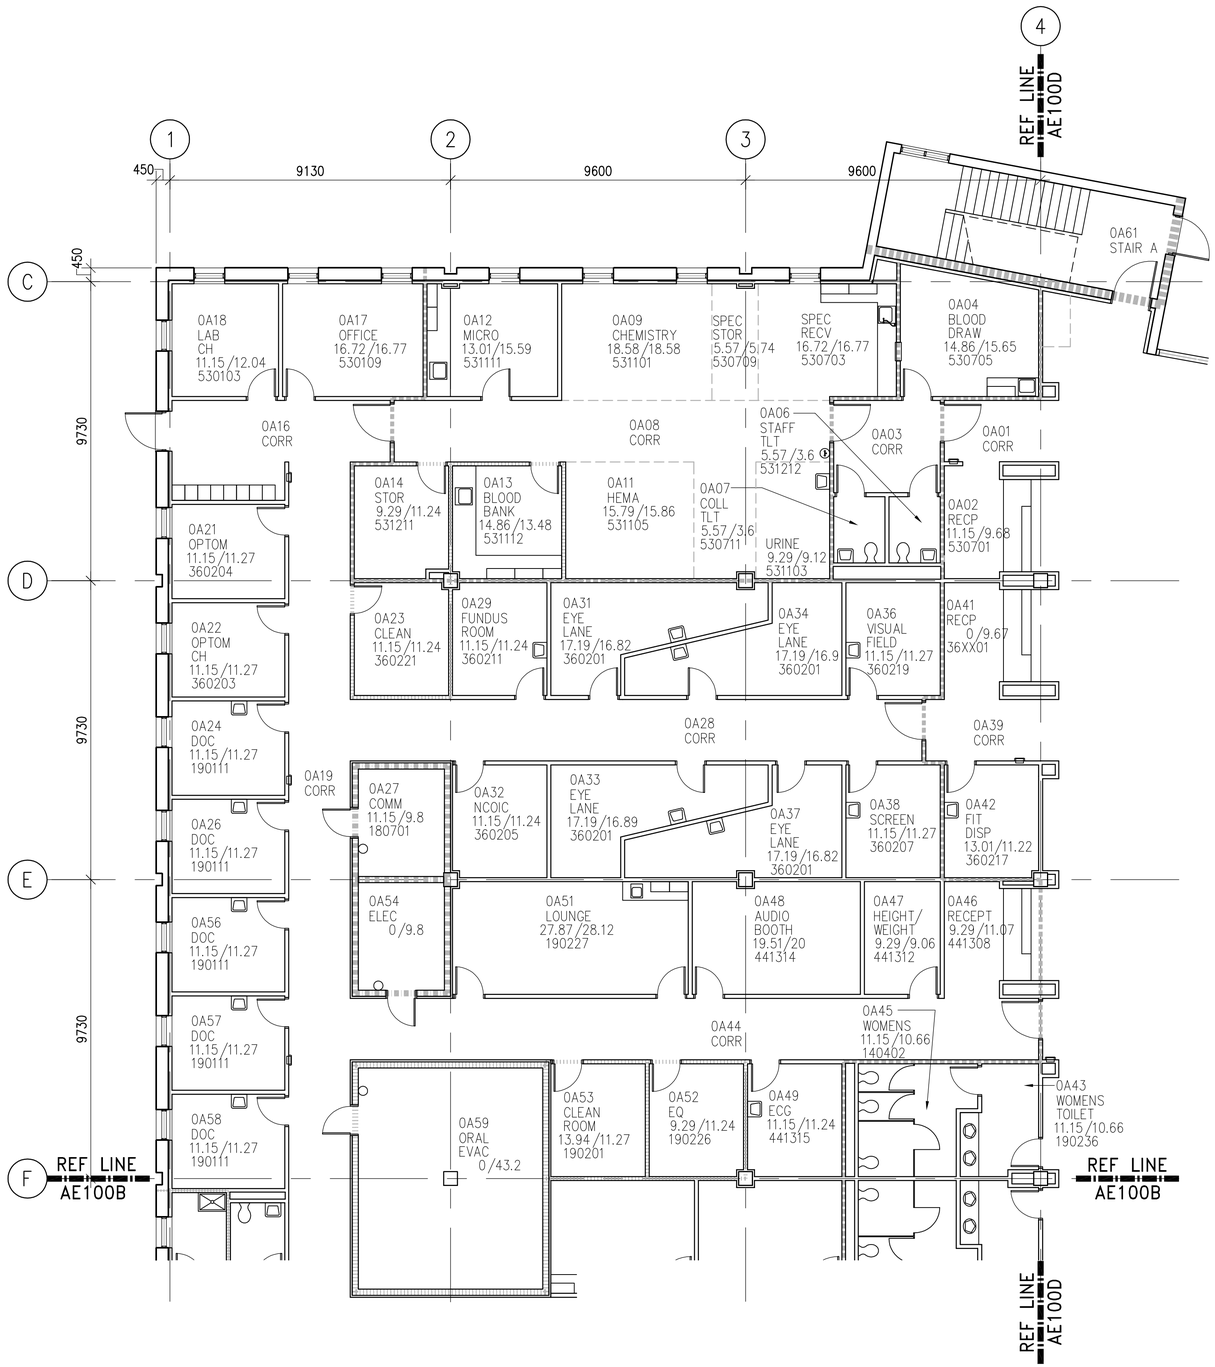

ITALIAN
GROUND FLOOR PLAN – SECTOR 0A
1:100

NOTE:

NOTE DEL FOGLIO:
1. *XXX*

NOTE DI RIFERIMENTO:
(1) *XXX*

NOTE DEI MATERIALI:

NOTES:

SHEET NOTES:
1. XXX

KEY NOTES:
(1) XXX

MATERIAL NOTES:

RATED PARTITION LEGEND
SMOKE RESISTANT CORRIDOR PARTITION
SMOKE RATED PARTITION
30 MIN FIRE RATED PARTITION
60 MIN FIRE RATED PARTITION
90 MIN FIRE/SMOKE RATED PARTITION
120 MIN FIRE RATED PARTITION
120 MIN FIRE/SMOKE RATED PARTITION

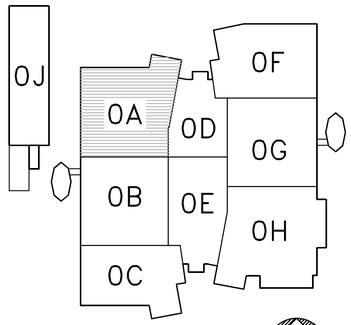

KEY PLAN
ENHANCED HEALTH SERVICE CENTER
PIANTA DI RIFERIMENTO

0 1000 3000 5000 10000
1:100 GRAPHIC SCALE (MILLIMETERS)
SCALA GRAFICA (MILLIMETRI)

NOTE: /*NOTA:*
IF THIS DRAWING IS LESS THAN 838.2 X 558.8mm IT IS A REDUCED SIZE DRAWING.
SE QUESTO DISEGNO E' PIU' PICCOLO DI 838.2 X 558.8mm E' UN DISEGNO A DIMENSIONI RIDOTTE.

SYM.	DESCRIPTION	DATE	APPR.

RLF Architecture • Engineering • Interior Design

SEAL

APPROVED
ACTIVITY – SATISFACTORY TO
APPROVED
FOR EFD FOR COMMANDER NAVFAC
DATE
A/E EFD
DESIGN
DRAWN
REVIEW
QC
RWL CHIEF ARCH./ ENGR.
PROJECT MANAGER
FIRE PROTECTION
BRANCH MANAGER
DESIGN DIRECTOR

DEPARTMENT OF THE NAVY
NAVAL FACILITIES ENGINEERING COMMAND
ATLANTIC DIVISION
NORFOLK, VIRGINIA
NAVAL STATION CAMP EDERLE
VICENZA, ITALY
ENHANCED HEALTH SERVICE CENTER
GROUND FLOOR PLAN – SECTOR 0A
ITALIAN TITLE

CODE ID. NO. 80091 SIZE D
SCALE: 1:100
EFD NO.
STA. PROJ. NO. 2455
SPEC. NO. 33050801
CONSTR. CONTR. NO.
N33191-05-R-0801
NAVFAC DRAWING NO.
#######
SHEET ### OF
AE100A

DRAWFORM REVISION SEPT 2001