NOTE:

NOTE DEL FOGLIO:

1. *XXX*

NOTE DI RIFERIMENTO:

(1) *XXX*

NOTE DEI MATERIALI:

NOTES:

SHEET NOTES:

1. XXX

KEY NOTES:

(1) XXX

MATERIAL NOTES:

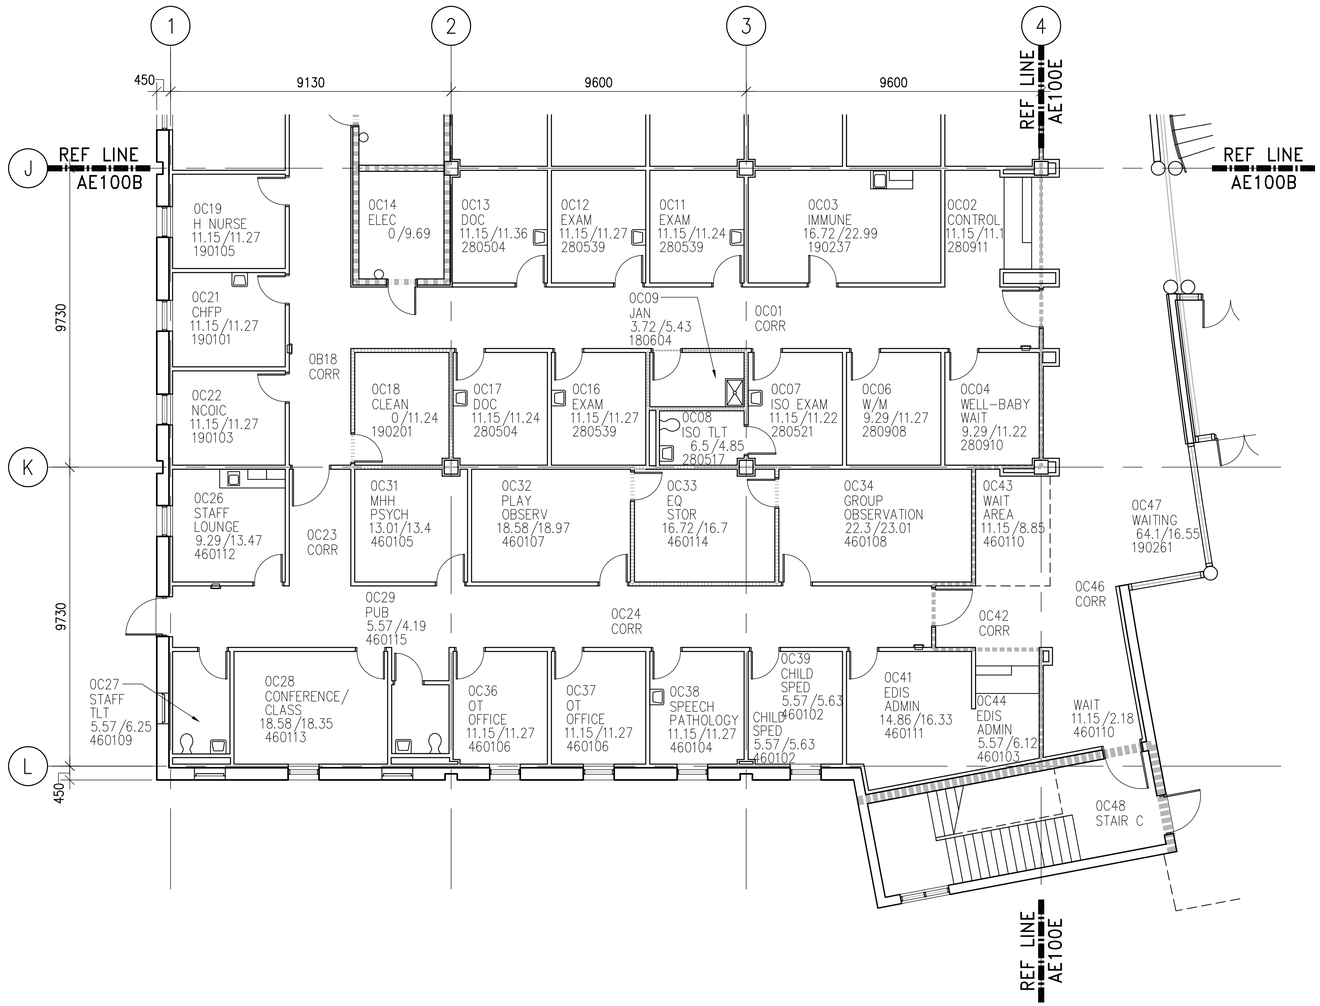

ITALIAN

GROUND FLOOR PLAN – SECTOR 0C

1:100

RATED PARTITION LEGEND

- SMOKE RESISTANT CORRIDOR PARTITION
- SMOKE RATED PARTITION
- 30 MIN FIRE RATED PARTITION
- 60 MIN FIRE RATED PARTITION
- 90 MIN FIRE/SMOKE RATED PARTITION
- 120 MIN FIRE RATED PARTITION
- 120 MIN FIRE/SMOKE RATED PARTITION

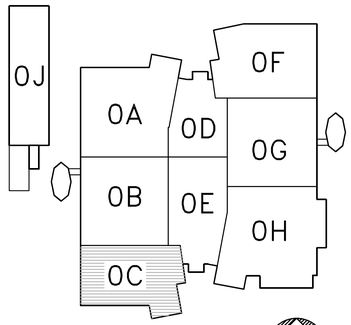

KEY PLAN

ENHANCED HEALTH SERVICE CENTER

PIANTA DI RIFERIMENTO

0 1000 3000 5000 10000

1:100 GRAPHIC SCALE (MILLIMETERS)

SCALA GRAFICA (MILLIMETRI)

NOTE: */NOTA:*

IF THIS DRAWING IS LESS THAN 838.2 X 558.8mm IT IS A REDUCED SIZE DRAWING.

SE QUESTO DISEGNO E' PIU' PICCOLO DI 838.2 X 558.8mm E' UN DISEGNO A DIMENSIONI RIDOTTE.

SYM.	DESCRIPTION	DATE	APPR

RLF Architecture • Engineering • Interior Design

SEAL

APPROVED

ACTIVITY – SATISFACTORY TO

APPROVED

FOR EFD FOR COMMANDER NAVFAC

DATE

A/E EFD

DESIGN

DRAWN

REVIEW

QC

RWL CHIEF ARCH./ ENGR.

PROJECT MANAGER

FIRE PROTECTION

BRANCH MANAGER

DESIGN DIRECTOR

DEPARTMENT OF THE NAVY

NAVAL FACILITIES ENGINEERING COMMAND

ATLANTIC DIVISION

NORFOLK, VIRGINIA

NAVAL STATION CAMP EDERLE

VICENZA, ITALY

ENHANCED HEALTH SERVICE CENTER

GROUND FLOOR PLAN – SECTOR 0C

ITALIAN TITLE

CODE ID. NO. 80091 SIZE D

SCALE: 1:100

EFD NO.

STA. PROJ. NO. 2455

SPEC. NO. 33050801

CONSTR. CONTR. NO.

N33191-05-R-0801

NAVFAC DRAWING NO.

#######

SHEET ### OF

AE100C

DRAWFORM REVISION SEPT 2001