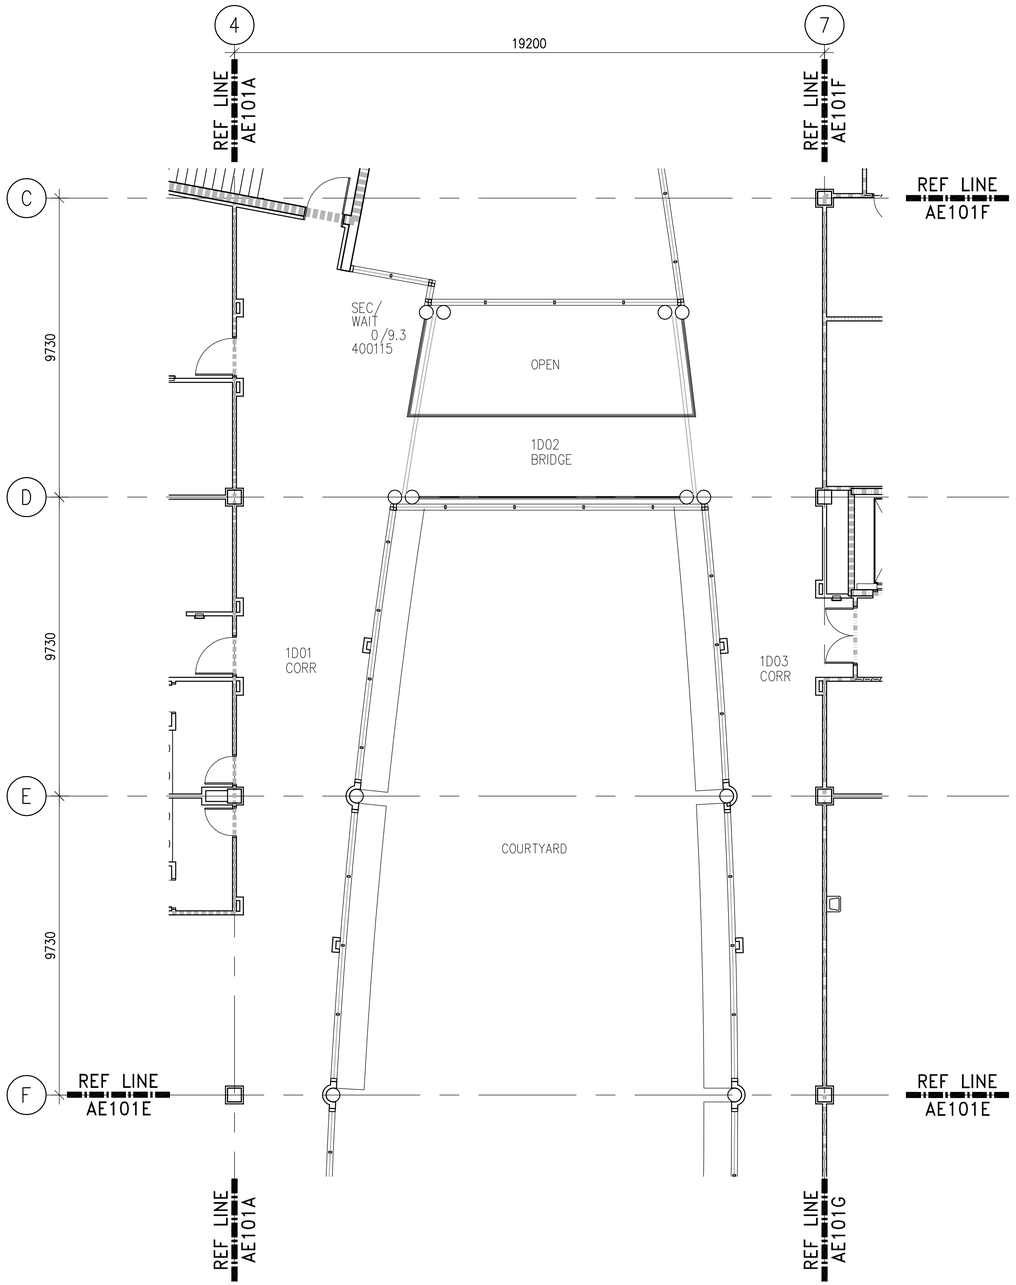


*ITALIAN*
FIRST FLOOR PLAN – SECTOR 1D
1:100

## *NOTE:*

*NOTE DEL FOGLIO:*
*1. XXX*

*NOTE DI RIFERIMENTO:*
(1) *XXX*

*NOTE DEI MATERIALI:*

## NOTES:

SHEET NOTES:
1. XXX

KEY NOTES:
(1) XXX

MATERIAL NOTES:

| RATED PARTITION LEGEND | |
|---|---|
| —/—/—/— | SMOKE RESISTANT CORRIDOR PARTITION |
| //////////// | SMOKE RATED PARTITION |
| | 30 MIN FIRE RATED PARTITION |
| | 60 MIN FIRE RATED PARTITION |
| | 90 MIN FIRE/SMOKE RATED PARTITION |
| | 120 MIN FIRE RATED PARTITION |
| | 120 MIN FIRE/SMOKE RATED PARTITION |




KEY PLAN
ENHANCED HEALTH
SERVICE CENTER
*PIANTA DI RIFERIMENTO*

0 1000 3000 5000 10000
1:100 GRAPHIC SCALE (MILLIMETERS)
*SCALA GRAFICA (MILLIMETRI)*

NOTE: */NOTA:*
IF THIS DRAWING IS LESS THAN 838.2 X 558.8mm
IT IS A REDUCED SIZE DRAWING.
*SE QUESTO DISEGNO E' PIU' PICCOLO DI 838.2 X 558.8mm*
*E' UN DISEGNO A DIMENSIONI RIDOTTE.*

| SYM. | DESCRIPTION | DATE | APPR |
|---|---|---|---|

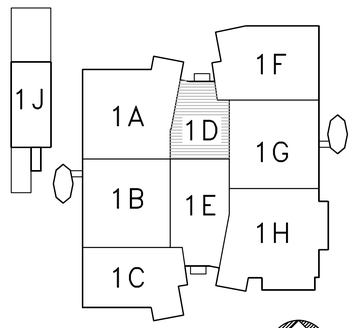RLF
Architecture • Engineering • Interior Design

SEAL

APPROVED
ACTIVITY – SATISFACTORY TO
APPROVED
FOR EFD FOR COMMANDER NAVFAC
DATE
A/E EFD
DESIGN
DRAWN
REVIEW
QC
RWL CHIEF ARCH./ ENGR.
PROJECT MANAGER
FIRE PROTECTION
BRANCH MANAGER
DESIGN DIRECTOR

DEPARTMENT OF THE NAVY
NAVAL FACILITIES ENGINEERING COMMAND
ATLANTIC DIVISION
NORFOLK, VIRGINIA
NAVAL STATION CAMP EDERLE
VICENZA, ITALY
ENHANCED HEALTH SERVICE CENTER
FIRST FLOOR PLAN – SECTOR 1D
ITALIAN TITLE

CODE ID. NO. 80091 SIZE D
SCALE: 1:100
EFD NO.
STA. PROJ. NO. 2455
SPEC. NO. 33050801
CONSTR. CONTR. NO.
N33191–05–R–0801
NAVFAC DRAWING NO.
#######
SHEET ### OF
AE101D

DRAWFORM REVISION SEPT 2001