NOTE:

NOTE DEL FOGLIO:
1. XXX

NOTE DI RIFERIMENTO:
(1) XXX

NOTE DEI MATERIALI:

NOTES:

SHEET NOTES:
1. XXX

KEY NOTES:
(1) XXX

MATERIAL NOTES:

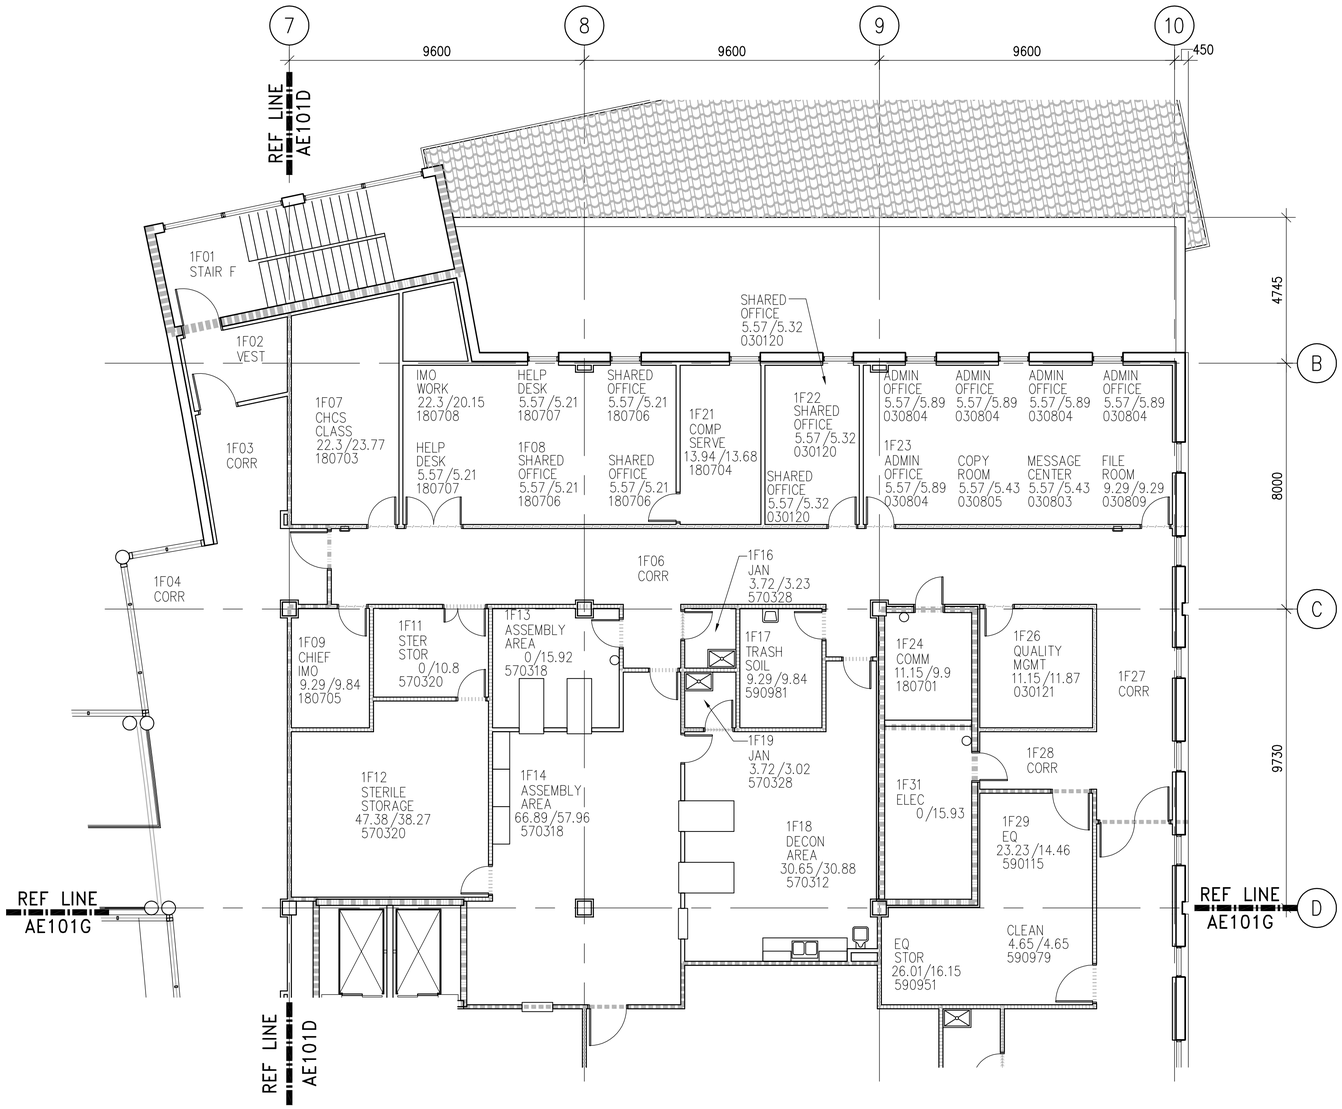

ITALIAN
FIRST FLOOR PLAN – SECTOR 1F
1:100

RATED PARTITION LEGEND

—/—/—/—	SMOKE RESISTANT CORRIDOR PARTITION
////////////	SMOKE RATED PARTITION
	30 MIN FIRE RATED PARTITION
	60 MIN FIRE RATED PARTITION
	90 MIN FIRE/SMOKE RATED PARTITION
	120 MIN FIRE RATED PARTITION
	120 MIN FIRE/SMOKE RATED PARTITION

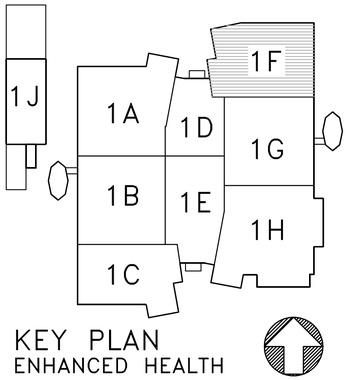

KEY PLAN
ENHANCED HEALTH SERVICE CENTER
PIANTA DI RIFERIMENTO

0 1000 3000 5000 10000
1:100 GRAPHIC SCALE (MILLIMETERS)
SCALA GRAFICA (MILLIMETRI)

NOTE: /NOTA:
IF THIS DRAWING IS LESS THAN 838.2 X 558.8mm IT IS A REDUCED SIZE DRAWING.
SE QUESTO DISEGNO E' PIU' PICCOLO DI 838.2 X 558.8mm E' UN DISEGNO A DIMENSIONI RIDOTTE.

STNL	DESCRIPTION	DATE	APPR

RLF Architecture • Engineering • Interior Design

SEAL

APPROVED

ACTIVITY – SATISFACTORY TO

APPROVED

FOR EFD FOR COMMANDER NAVFAC

DATE

A/E EFD
DESIGN
DRAWN
REVIEW
QC
RWL CHIEF ARCH./ ENGR.
PROJECT MANAGER
FIRE PROTECTION
BRANCH MANAGER
DESIGN DIRECTOR

DEPARTMENT OF THE NAVY
NAVAL FACILITIES ENGINEERING COMMAND
ATLANTIC DIVISION
NORFOLK, VIRGINIA
NAVAL STATION CAMP EDERLE
VICENZA, ITALY
ENHANCED HEALTH SERVICE CENTER
FIRST FLOOR PLAN – SECTOR 1F
ITALIAN TITLE

CODE ID. NO. 80091 SIZE D
SCALE: 1:100
EFD NO.
STA. PROJ. NO. 2455
SPEC. NO. 33050801
CONSTR. CONTR. NO.
N33191–05–R–0801
NAVFAC DRAWING NO.
#######
SHEET ### OF
AE101F

DRAWFORM REVISION SEPT 2001